


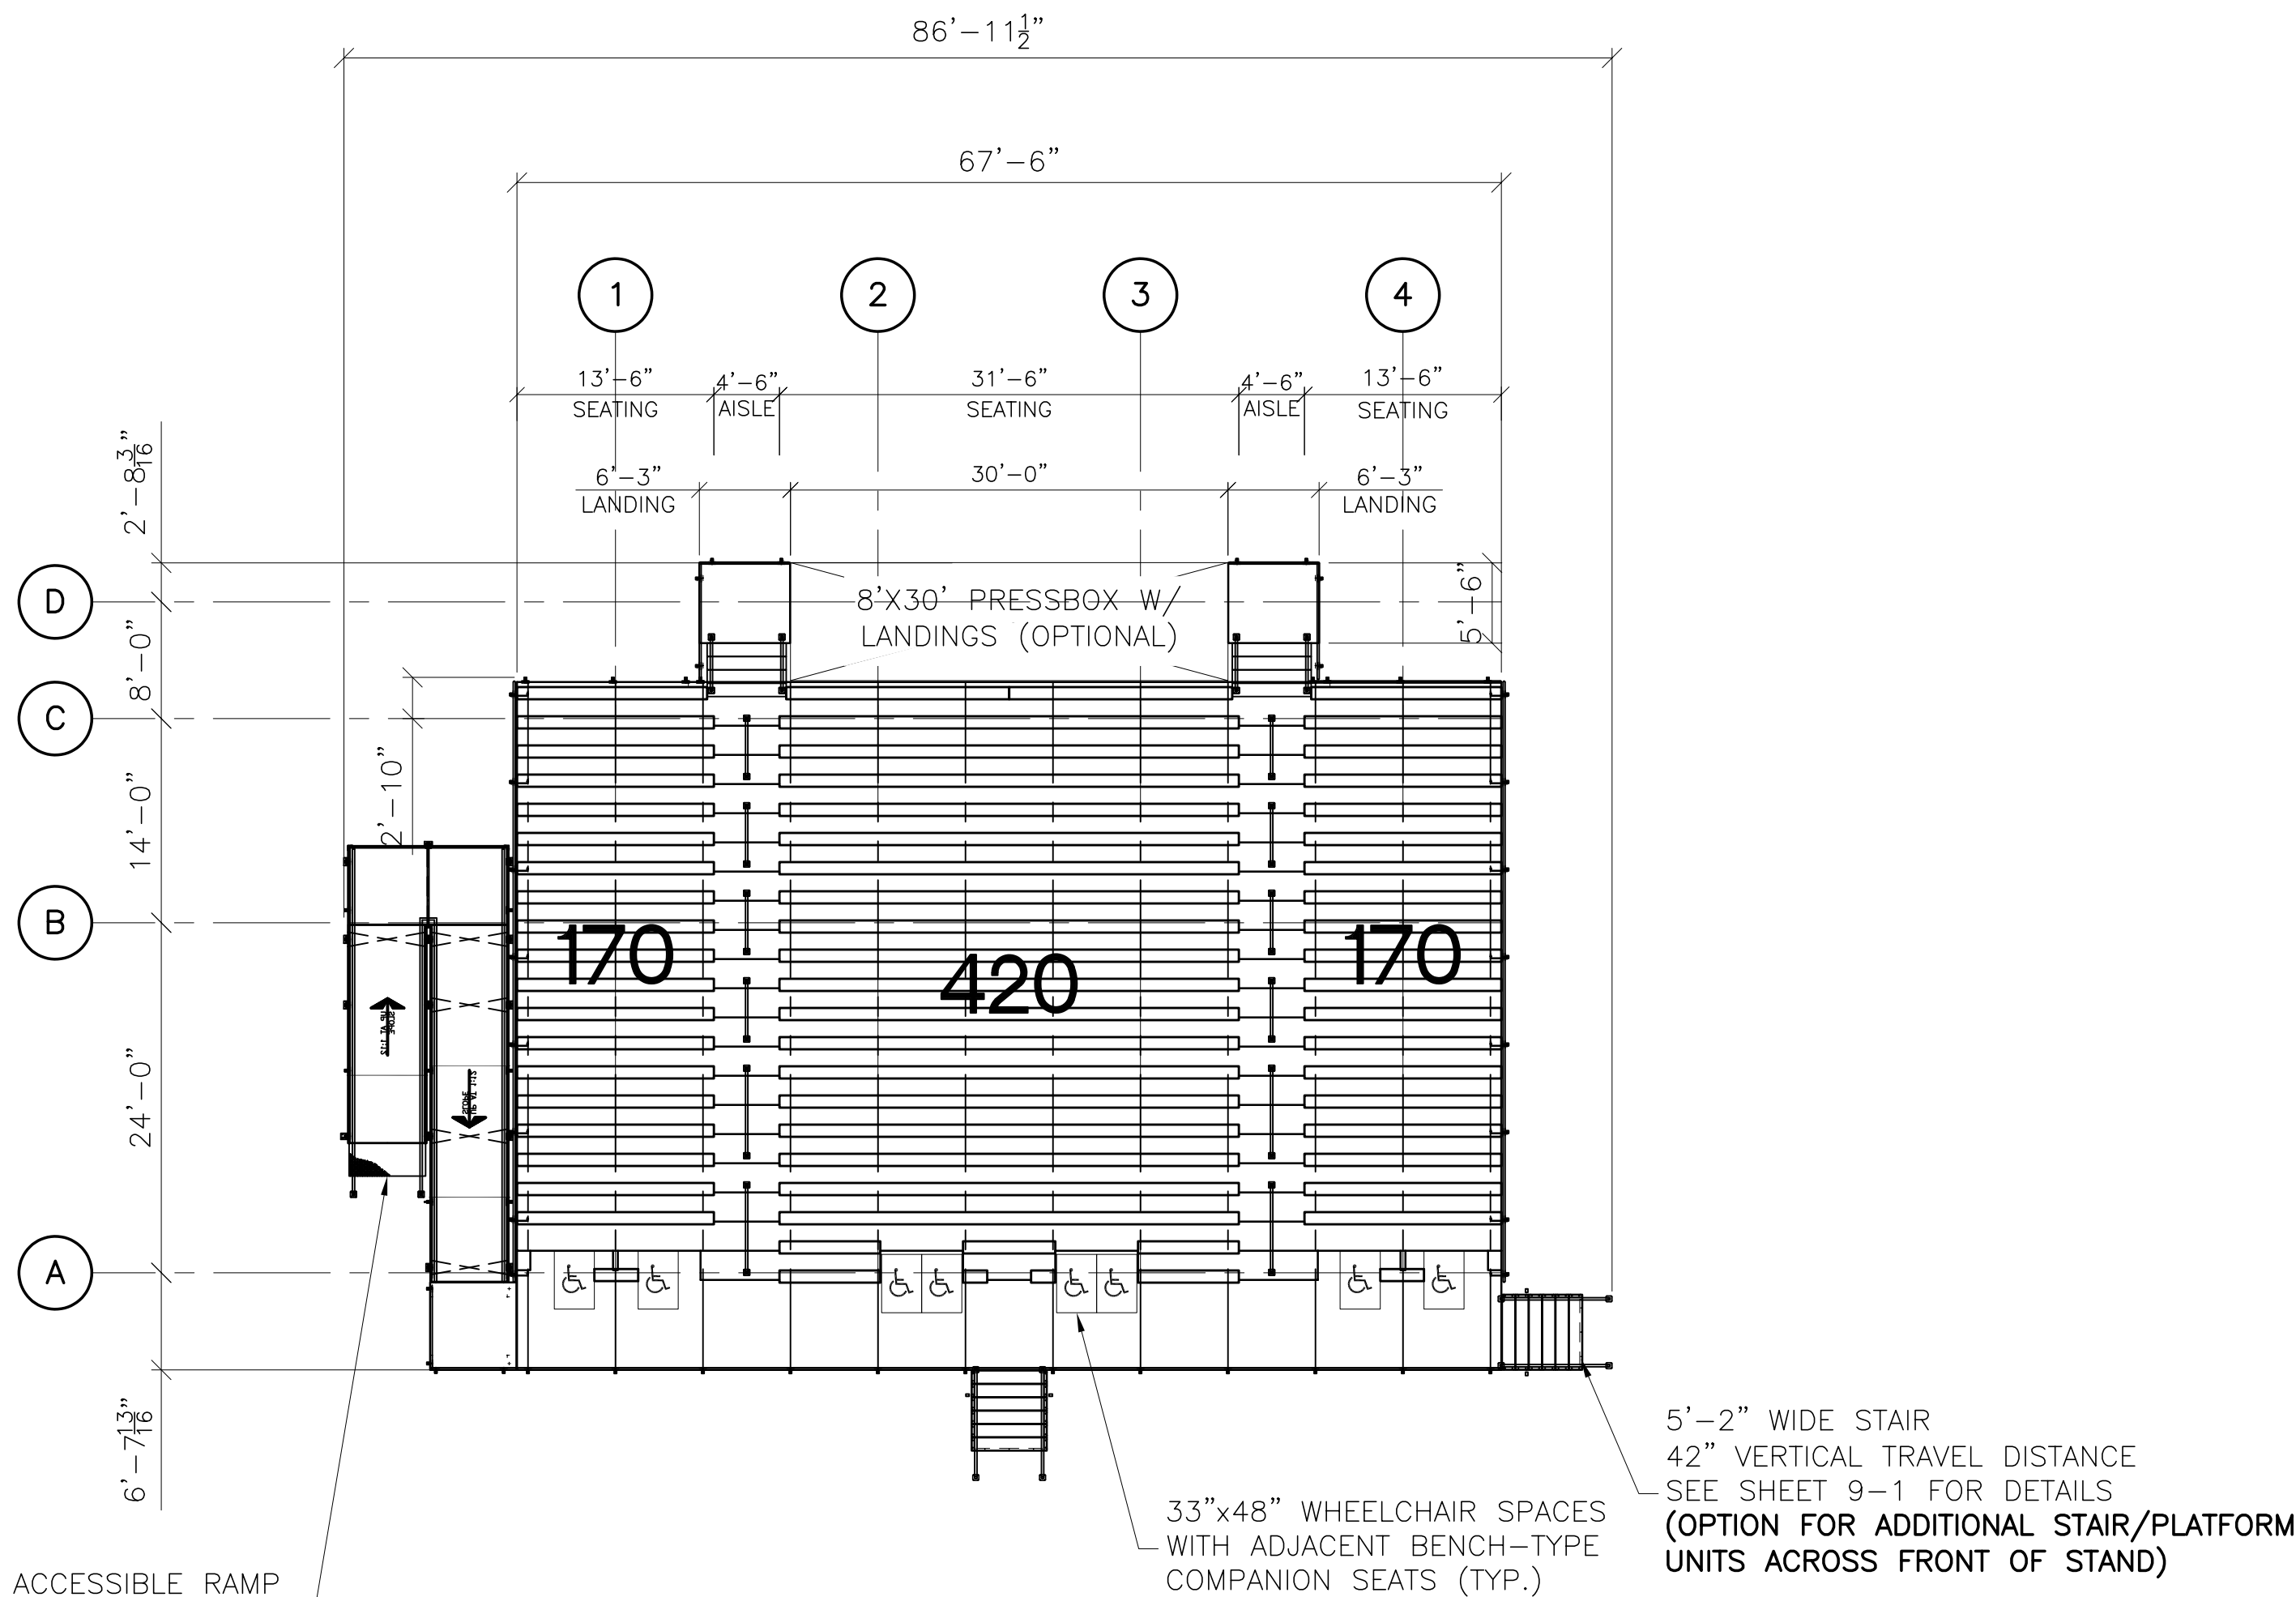

WHEELCHAIR ACCESSIBLE RAMP
1:12 SLOPE, 42" VERTICAL TRAVEL DISTANCE.
SEE SHEET 7-1 FOR DETAIL
(OPTION FOR RAMP TO BE PLACED ON
EITHER OR BOTH SIDES OF STAND)

SEATING PLAN
SCALE: 3/32" = 1'-0"


ROWS 21 ELEVATION 42"
RISE 8 RUN 24
DECK SYSTEM - INTERLOCKING
DECK FINISH - MILL
BENCH SEATING CAPACITY 760
CHAIR SEATING CAPACITY 0
WHEELCHAIR SEATING CAPACITY 8
COMPANION SEATING CAPACITY 4
TOTAL SEATING CAPACITY 772
(+8) W/O PBOX OPTION

PROJECT NAME:

JAB

DANT CLAYTON
CORPORATION
1500 Bernheim Lane
Louisville, KY 40210
Telephone (502) 634-3626
WWW.DANTCLAYTON.COM

REVISIONS									
REV. NO.	DATE	DESCRIPTION				INITIALS	ECO NUMBER		
A									
B									
C									
D									
E									
NAME JERRY			PROJECT H-Beam		STRUCTURE COLUMN		TYPE P.N.		INT
RELEASE DATE	SCALE	SHEET	NO.	1	42	UPRCH	67-6-0		

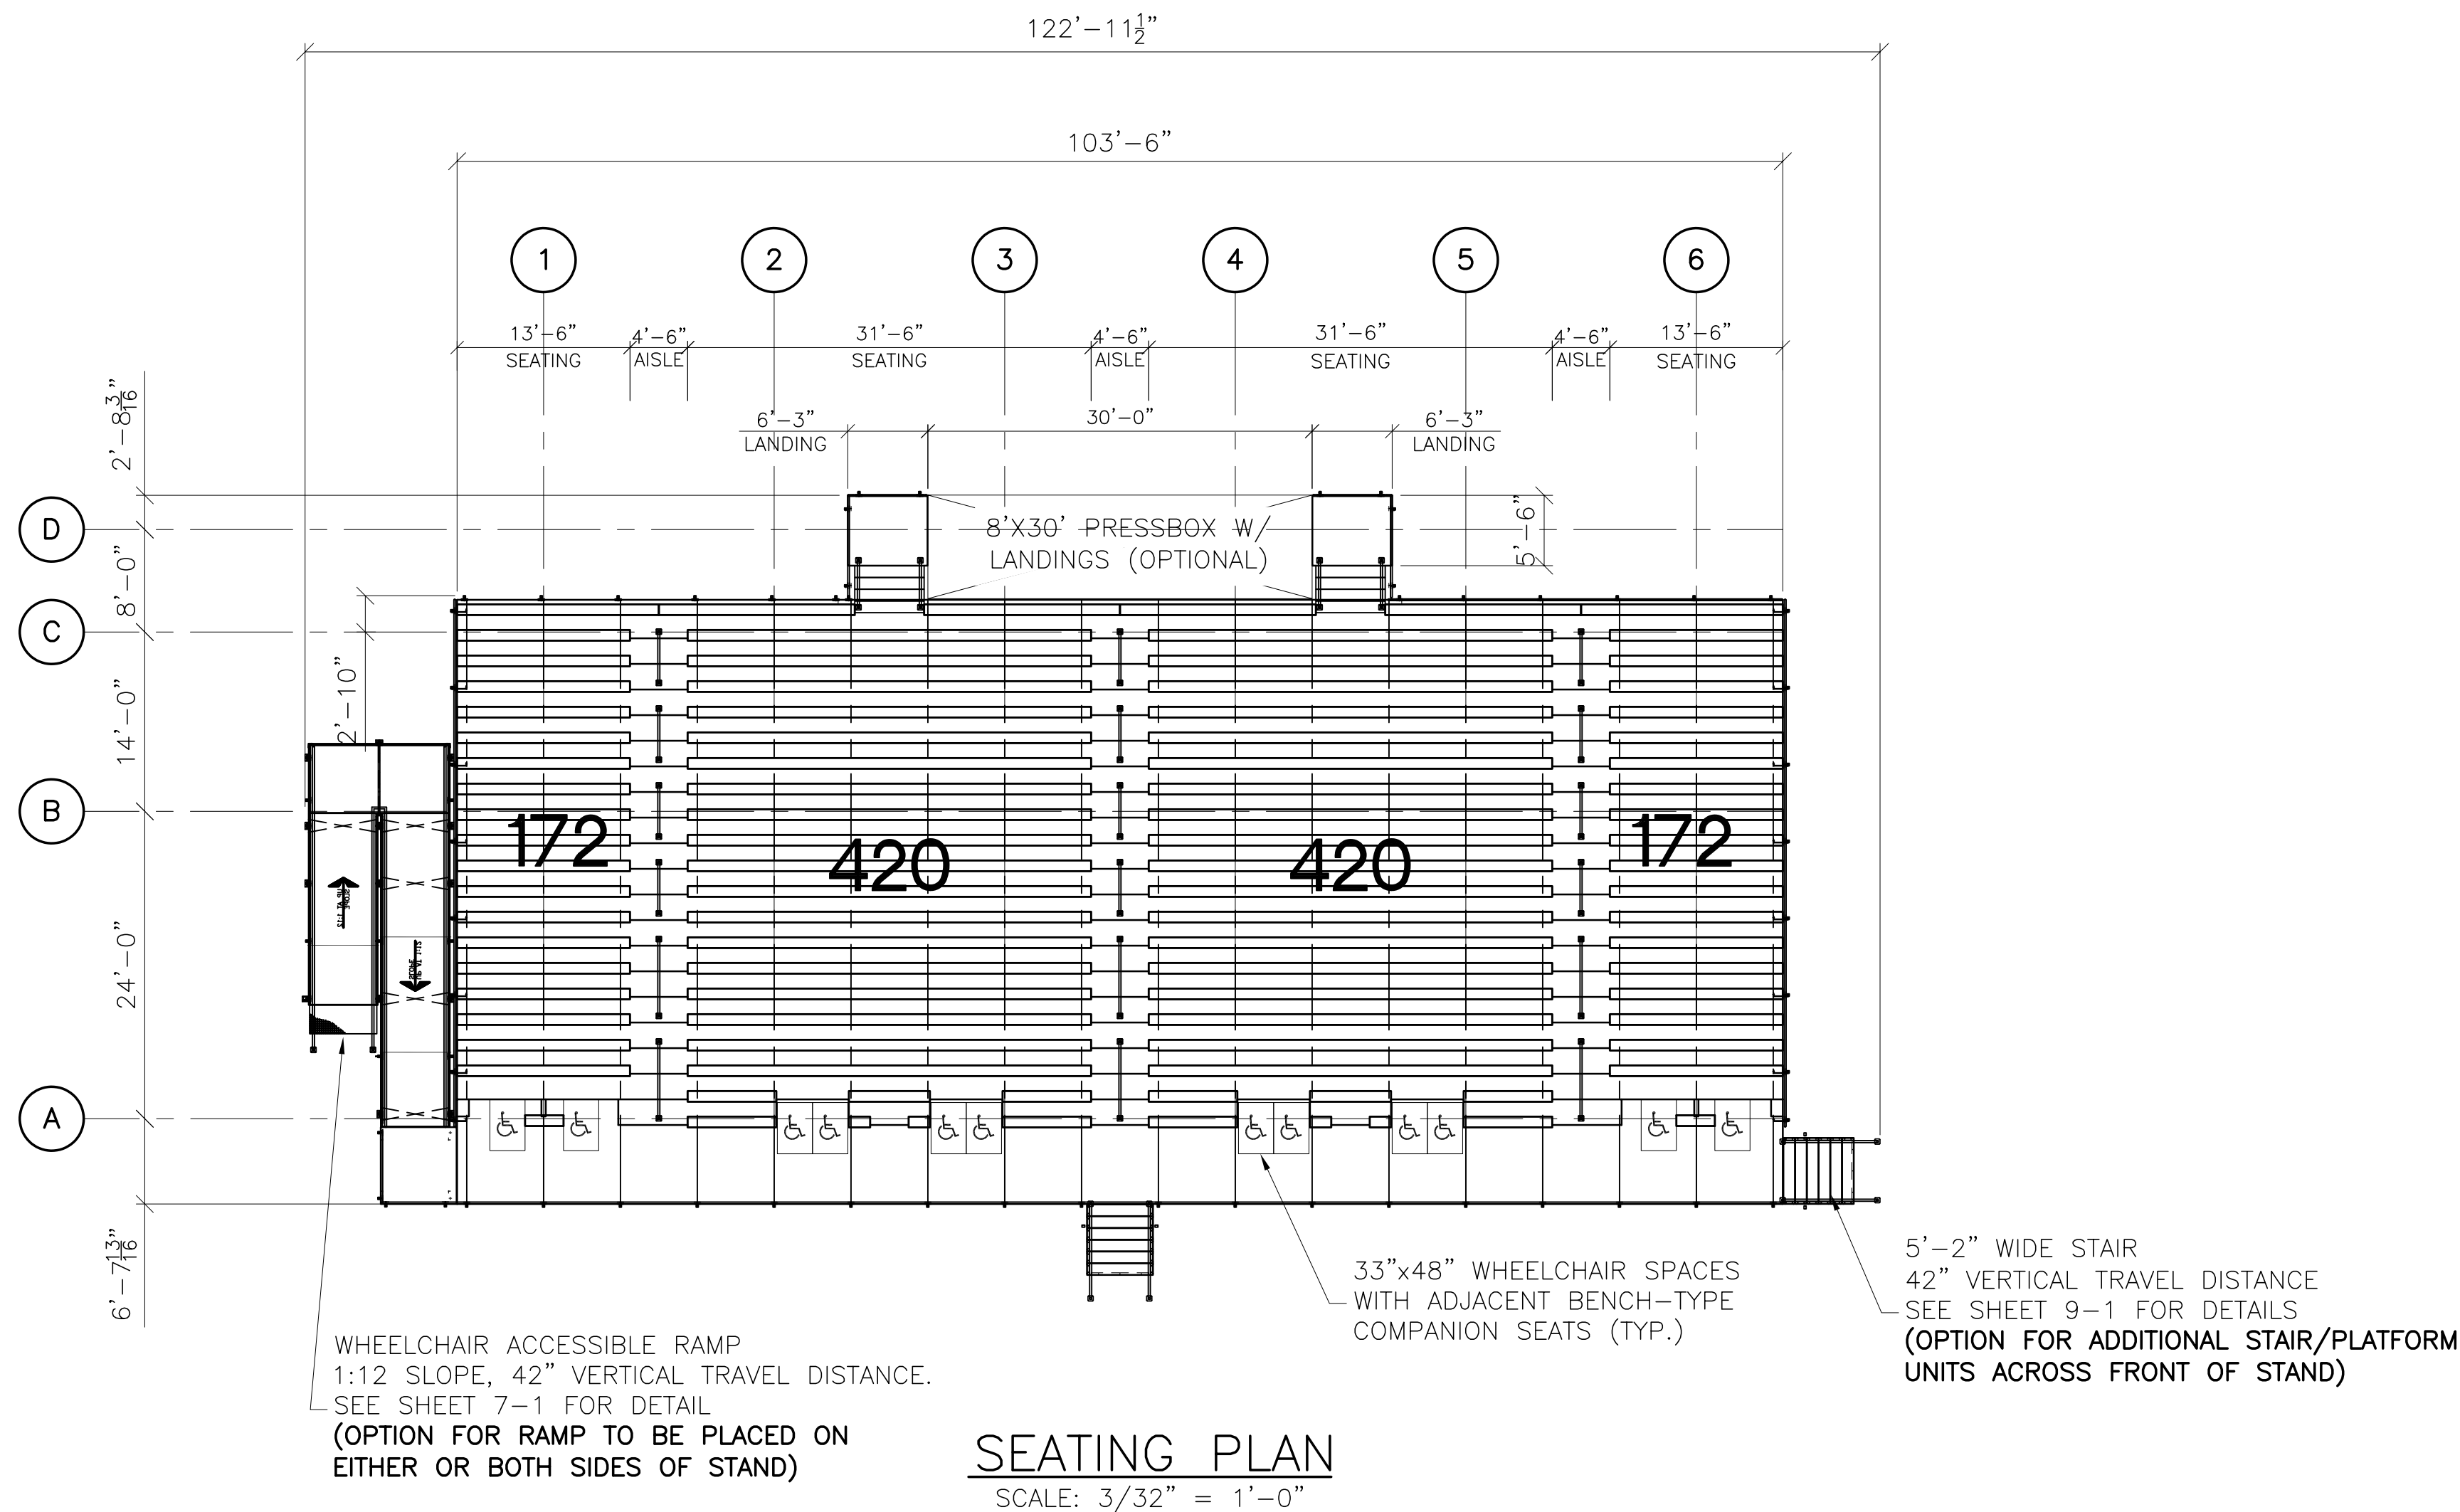

ROWS 21	ELEVATION 42"
RISE 8	RUN 24
DECK SYSTEM -	INTERLOCKING
DECK FINISH -	MILL
BENCH SEATING CAPACITY	1184
CHAIR SEATING CAPACITY	0
WHEELCHAIR SEATING CAPACITY	12
COMPANION SEATING CAPACITY	4
TOTAL SEATING CAPACITY	1200

(+8) W/O PBOX OPTION

PROJECT NAME:

JAB

DANT CLAYTON CORPORATION
1500 Bernheim Lane
Louisville, KY 40210
Telephone (502) 634-3626
WWW.DANTCLAYTON.COM

REV. NO.		DESCRIPTION		INITIALS		ECO NUMBER	
A							
B							
C							
D							
E							

NAME		JERRY		SCALE		AS NOTED	
RELEASE DATE							
PRODUCT		1-PERSON		ROWS		21	
STRUCTURE		STAND		ELEVATION		42	
TYPE		PLAN		FRONT		103'-6-0	
CLASS		D-300		LOG TYPE		INTERLOCKING	
OPERATION		FEATURE 1		FEATURE 2		FEATURE 3	
PRICE		8000		TOTAL PRICE		24000	


SHEET NUMBER

4-0

PART NUMBER

0272492



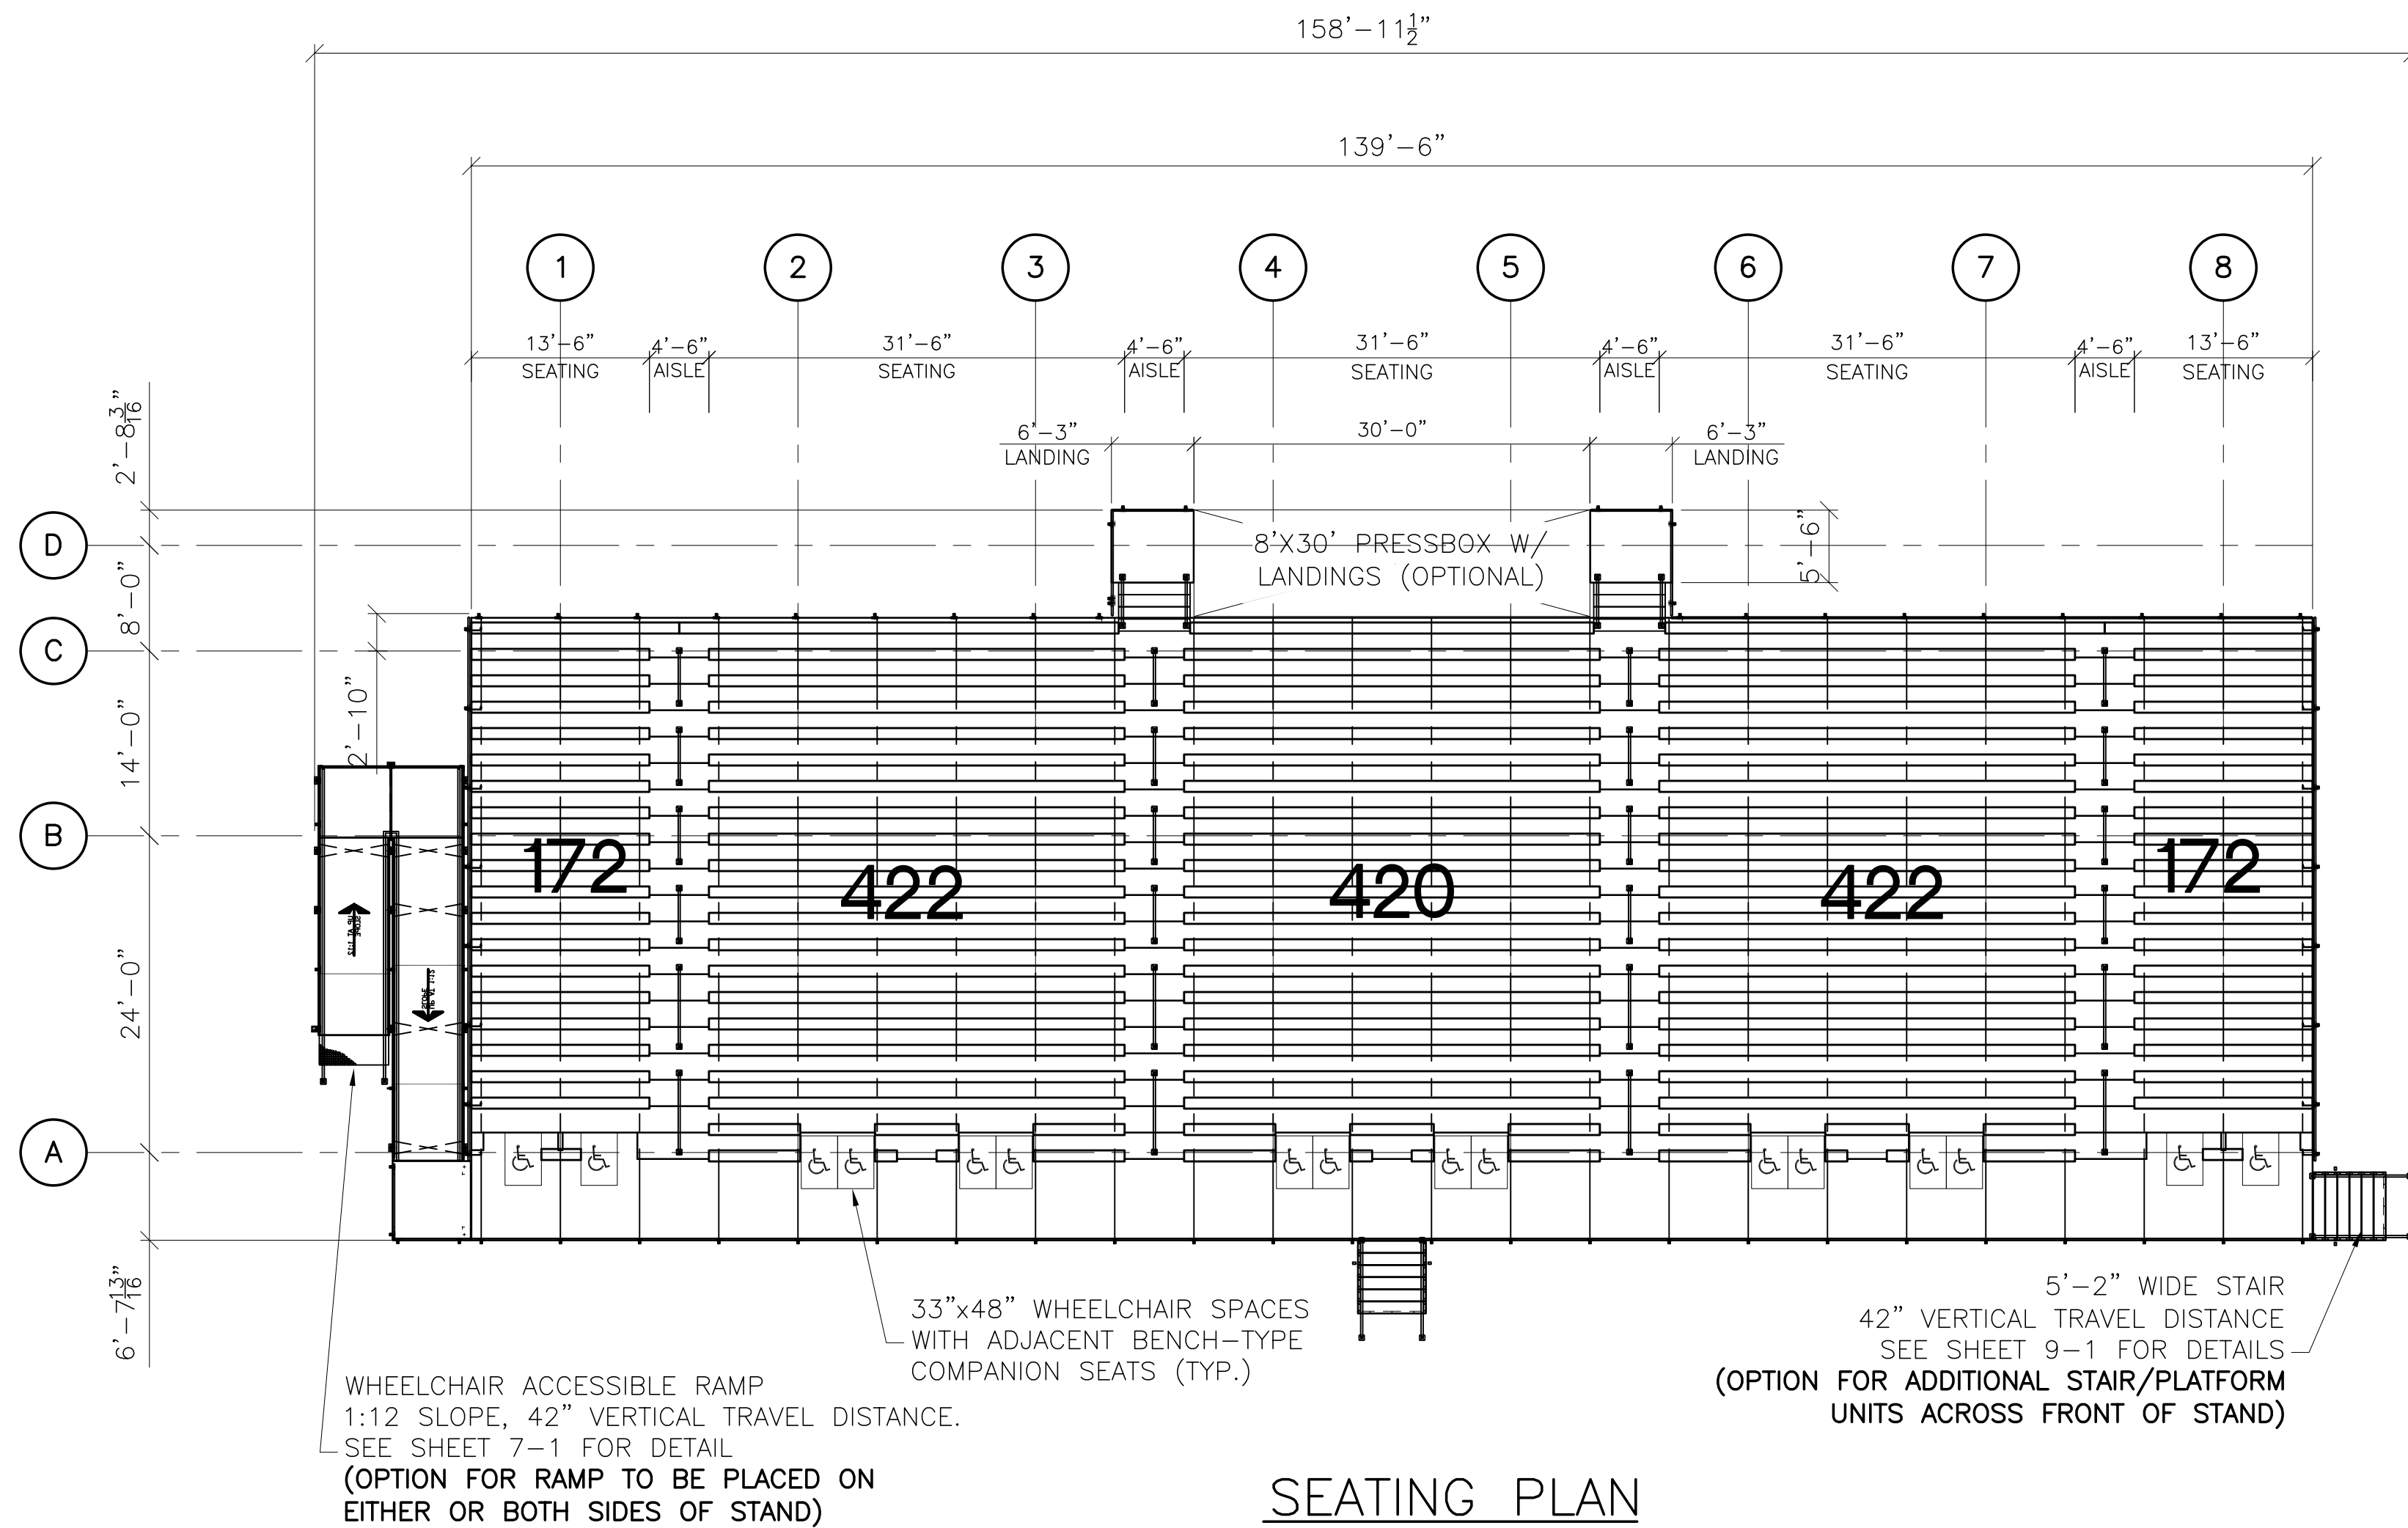

SEATING PLAN
SCALE: 3/32" = 1'-0"

ROWS 21	ELEVATION 42"
RISE 8	RUN 24
DECK SYSTEM - INTERLOCKING	
DECK FINISH - MILL	
BENCH SEATING CAPACITY	1608
CHAIR SEATING CAPACITY	0
WHEELCHAIR SEATING CAPACITY	16
COMPANION SEATING CAPACITY	4
TOTAL SEATING CAPACITY	1628

(+8) W/O PBOX OPTION

PROJECT NAME:

JAB

DANT CLAYTON
CORPORATION
1500 Bernheim Lane
Louisville, KY 40210
Telephone (502) 634-3626
WWW.DANTCLAYTON.COM

REVISIONS

REV. NO.	DATE	DESCRIPTION	INITIALS	ECO NUMBER
A				
B				
C				
D				
E				

NAME	DATE	SCALE	AS NOTED
JERRY			

PRODUCT	1-800-888-8888	ROWS	21
SHEET	7	ROWS	21

STRUCTURE	1-800-888-8888	ROWS	21
PLAN	1-800-888-8888	ROWS	21
INTERLOCKING	1-800-888-8888	ROWS	21


SHEET NUMBER

4-0

PART NUMBER

0272482



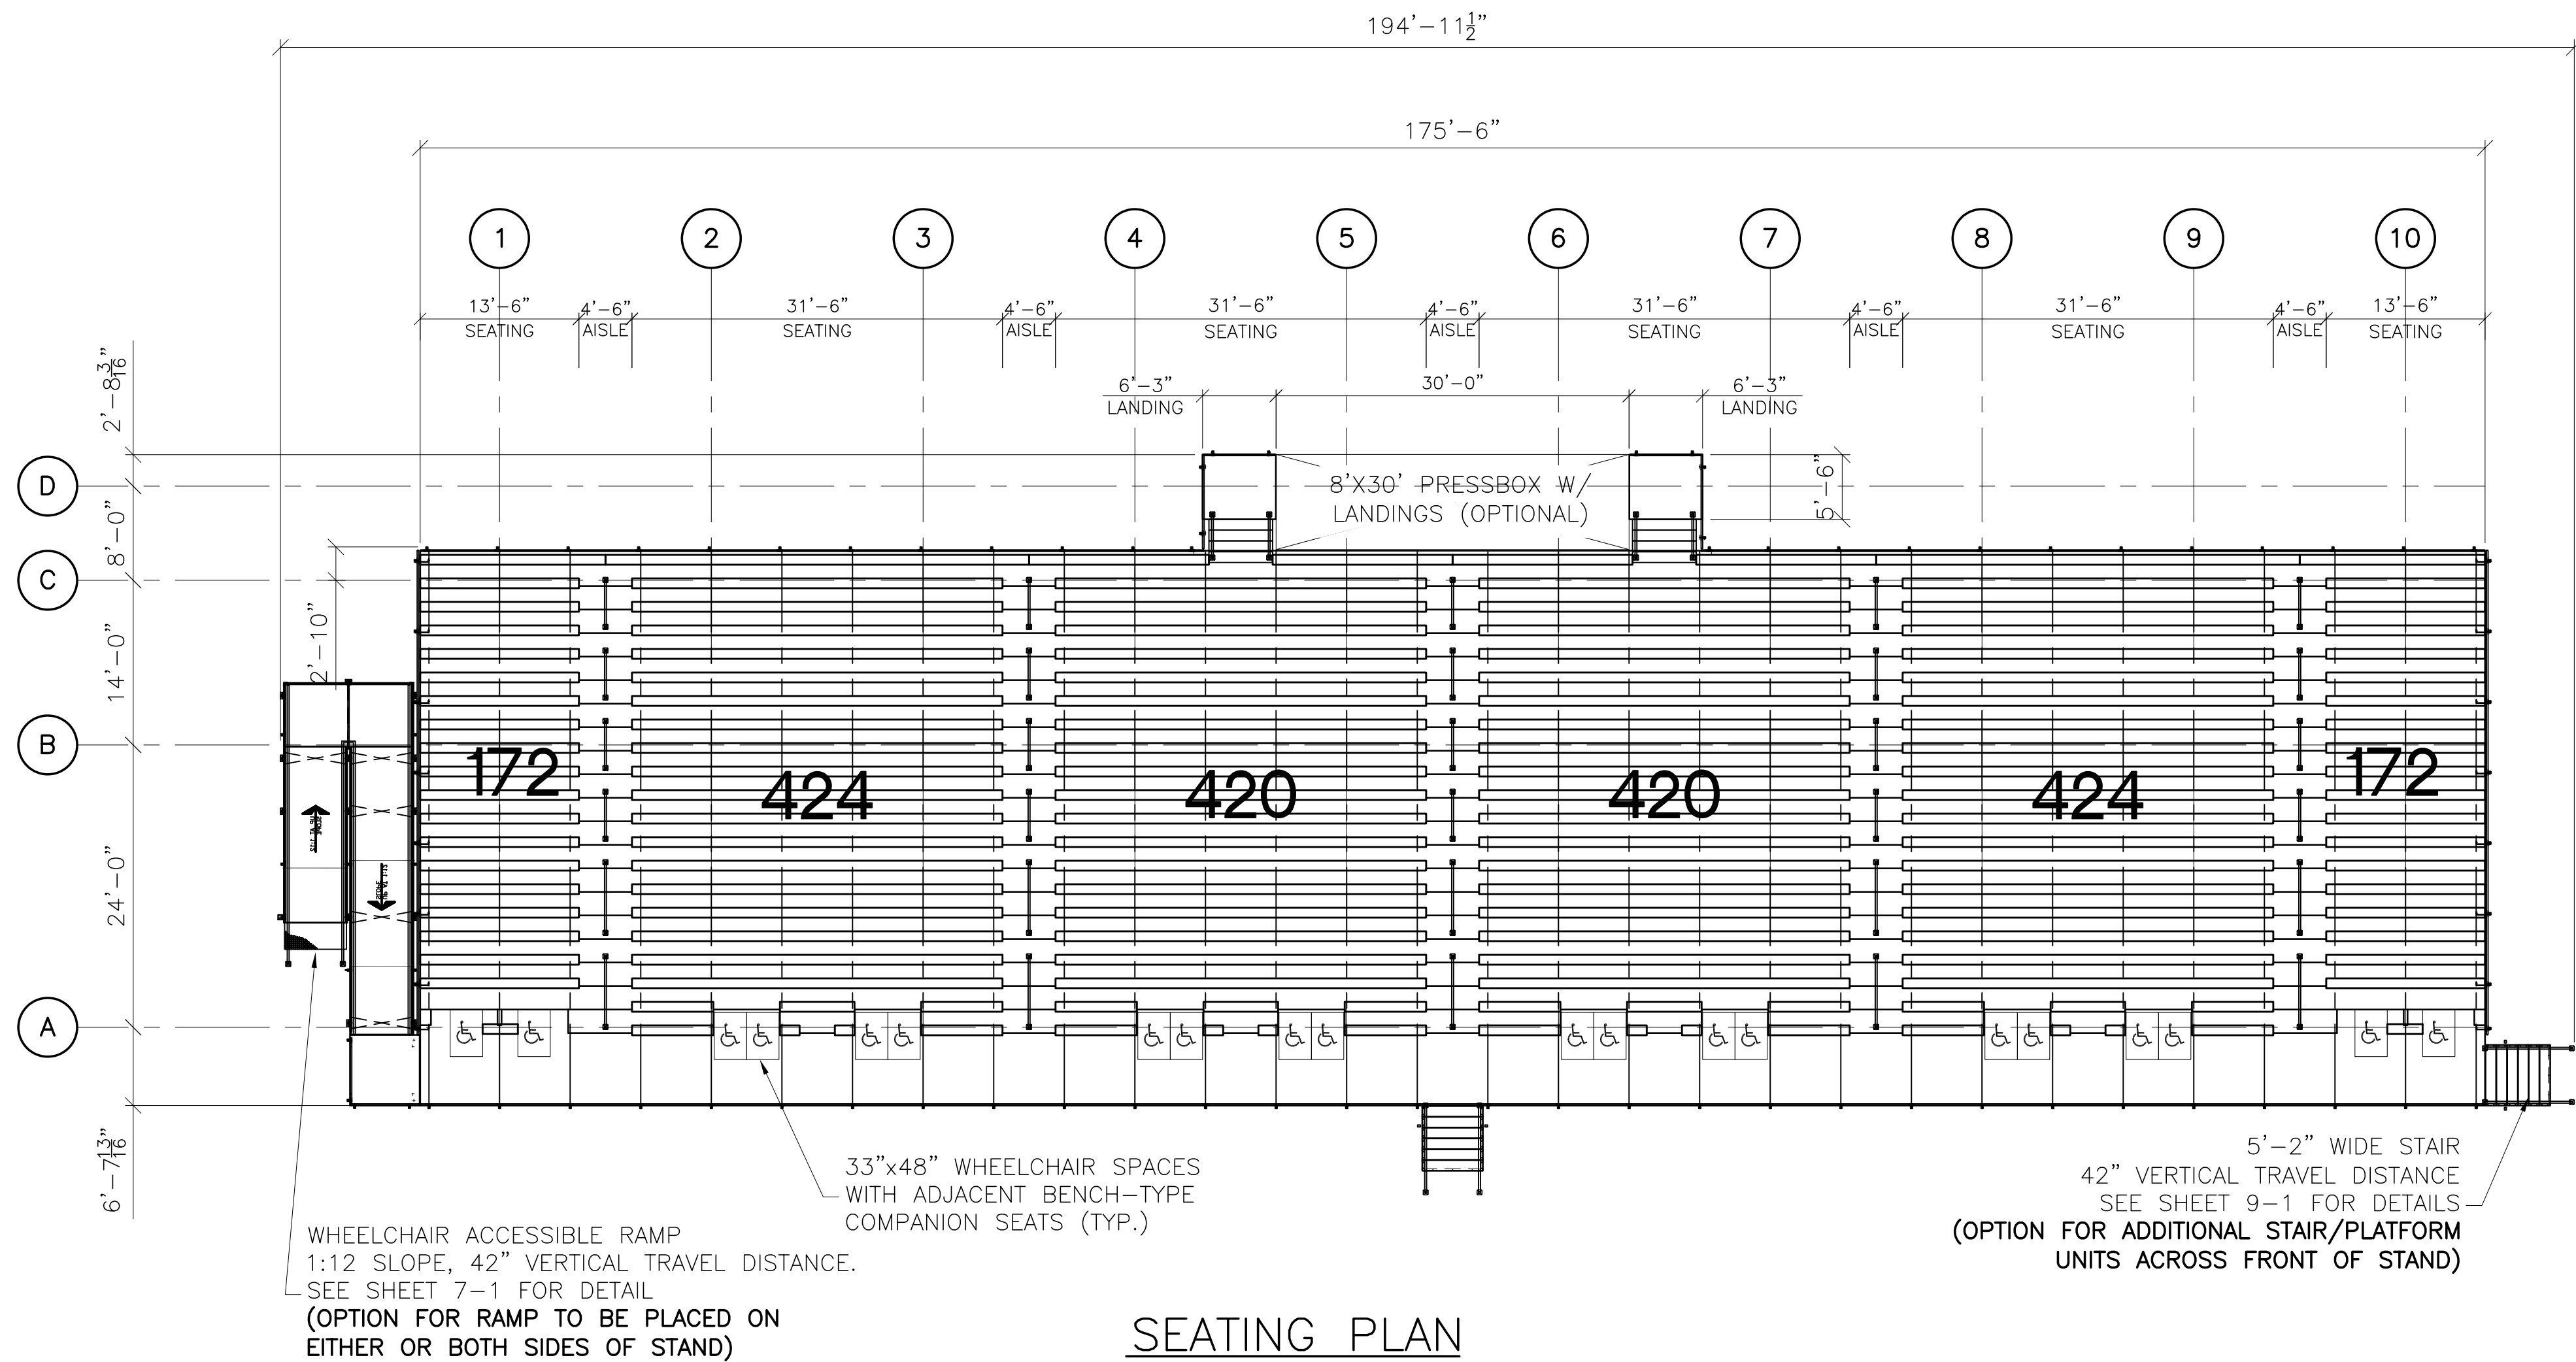

SEATING PLAN
SCALE: 3/32" = 1'-0"

ROWS 21	ELEVATION 42"
RISE 8	RUN 24
DECK SYSTEM -	INTERLOCKING
DECK FINISH -	MILL
BENCH SEATING CAPACITY	2032
CHAIR SEATING CAPACITY	0
WHEELCHAIR SEATING CAPACITY	20
COMPANION SEATING CAPACITY	4
TOTAL SEATING CAPACITY	2056

(+8) W/O PBOX OPTION

PROJECT NAME:

JAB

DANT CLAYTON
CORPORATION
1500 Bernheim Lane
Louisville, KY 40210
Telephone (502) 634-3626
WWW.DANTCLAYTON.COM

REVISIONS

REV. NO.	DATE	DESCRIPTION	INITIALS	ECO NUMBER
A				
B				
C				
D				
E				

PRODUCT	175-6-0	21	42	175-6-0	INTERLOCKING
STRUCTURE	PLAN	PLAN	PLAN	PLAN	PLAN
RELEASE DATE	RELEASE DATE	RELEASE DATE	RELEASE DATE	RELEASE DATE	RELEASE DATE

SHEET NUMBER

4-0

PART NUMBER

0272483





PROJECT NAME:

JAD

**DANT CLAYTON
CORPORATION**
1500 Bernheim Lane
Louisville, KY 40210
Telephone (502) 634-3622
WWW.DANTCLAYTON.COM

REV. NO.

DATE

DESCRIPTION

INITIALS

ECO NUMBER

REV. NO.

DATE

DESCRIPTION

INITIALS

ECO NUMBER

NAME

JERRY

PROJECT

Beam

SYMBOL

Stand

TYPE

PLAN

CLAS

D-80

ORIENTATION

FIGURE 1

PRIMARY

FIGURE 2

SECONDARY

FIGURE 3

RIN

FIGURE 4

RELEASE DATE

AS NOTED

SCALE

21

42

21H-0

INTERLOCKING

80000

240000

1500 Bernheim Lane

Louisville, KY 40210

Telephone (502) 634-3626

WWW.DANTCLAYTON.COM


SHEET NUMBER

4-0

PART NUMBER

0272487



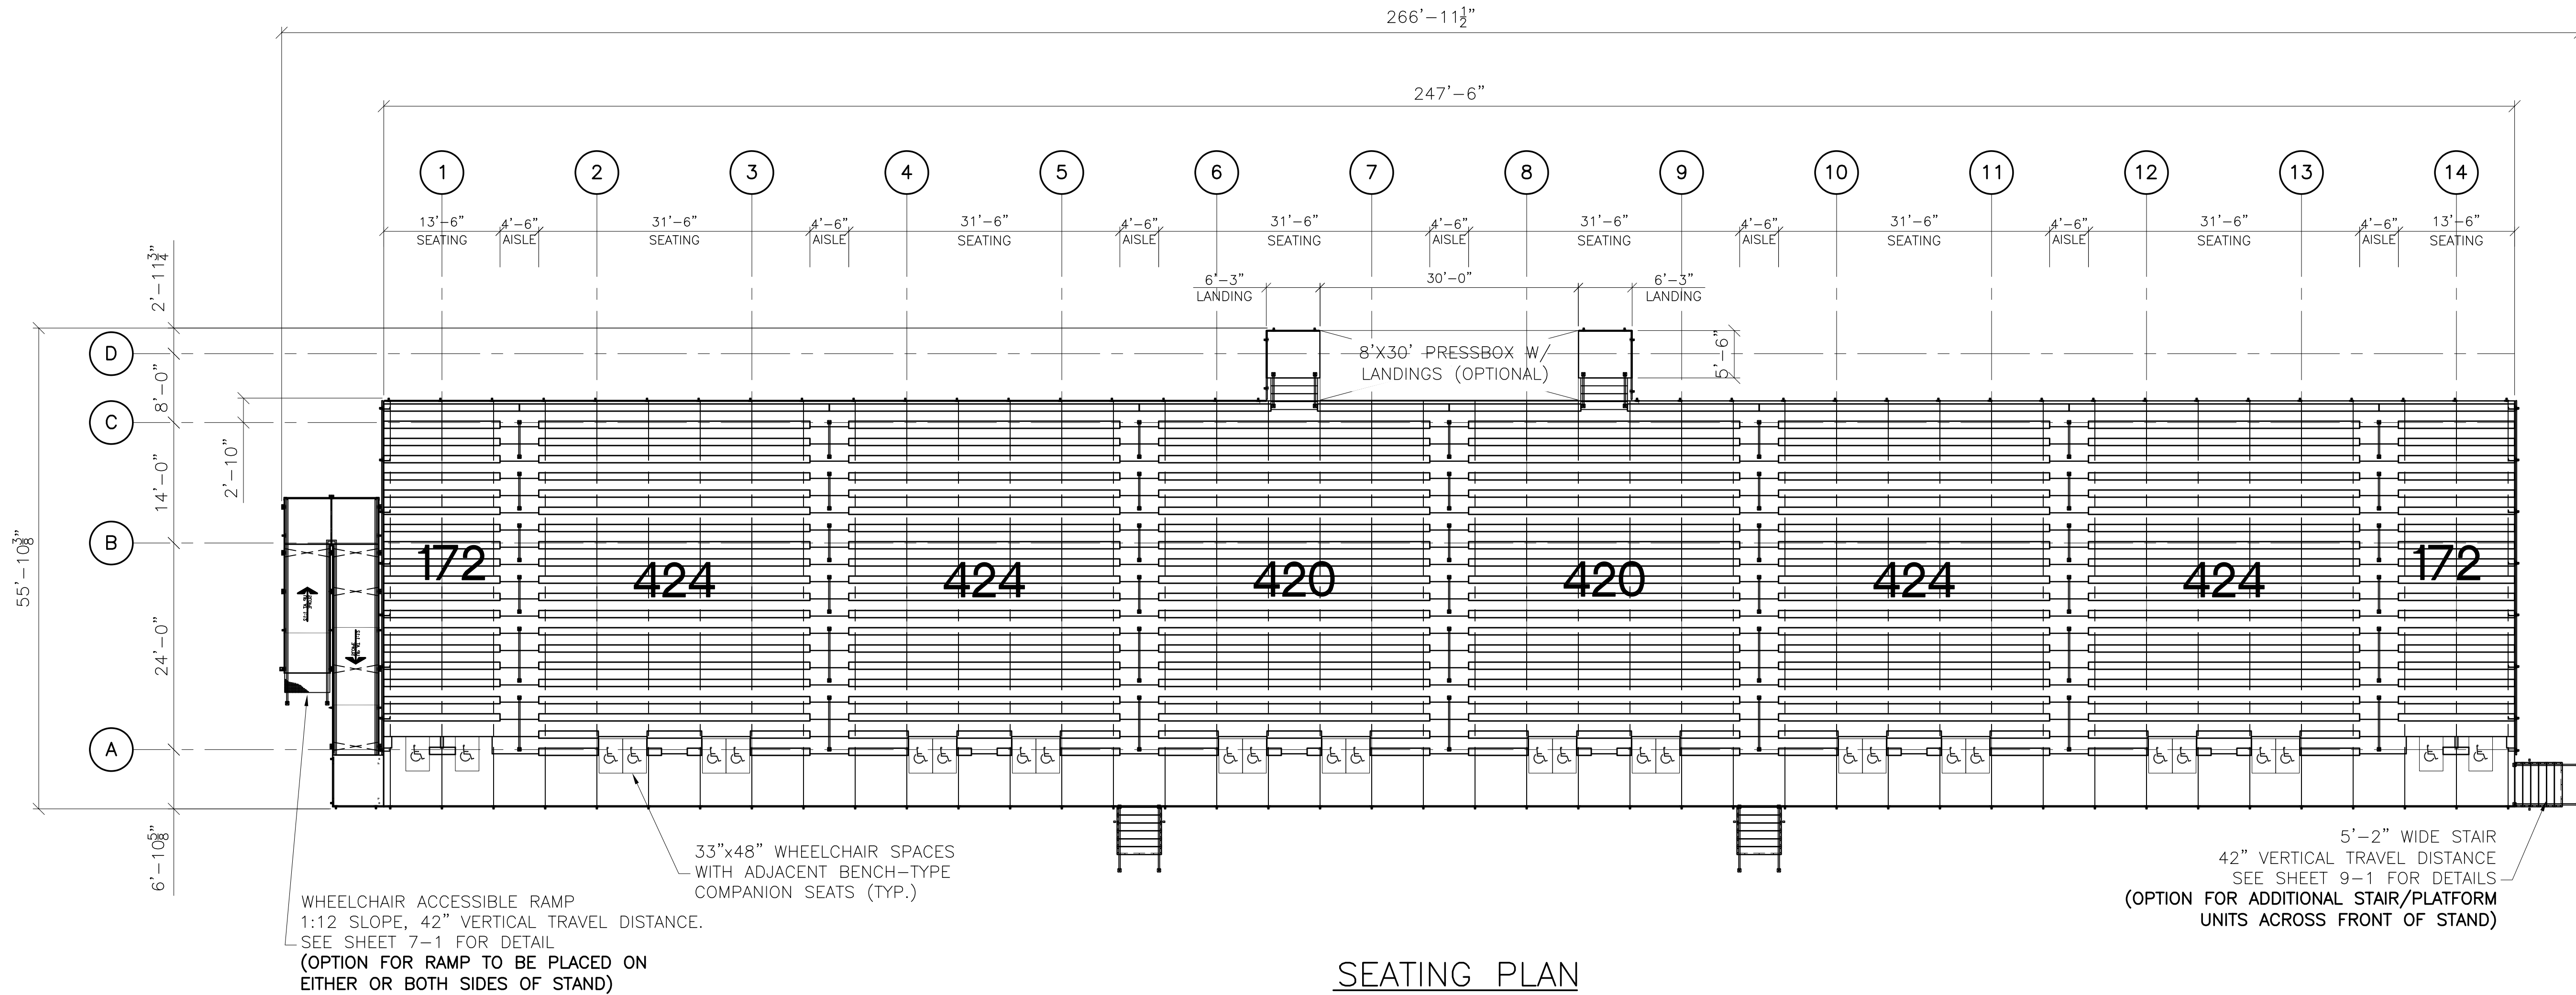


PROJECT NAME:

JAB


DANT CLAYTON
CORPORATION
1500 Bernheim Lane
Louisville, KY 40210
Telephone (502) 634-3626
WWW.DANTCLAYTON.COM

REVISIONS					
REV. NO.	DATE	DESCRIPTION	INITIALS	ECO NUMBER	
A					
B					
C					
D					
E					

NAME		PROJECT		SHEET		TOTAL		TYPE	
RELEASE DATE	SCALE	AS NOTED	PROJECT	SHEET	21	42	42	PLAN	LENGTH
								247'-6-0	IN'

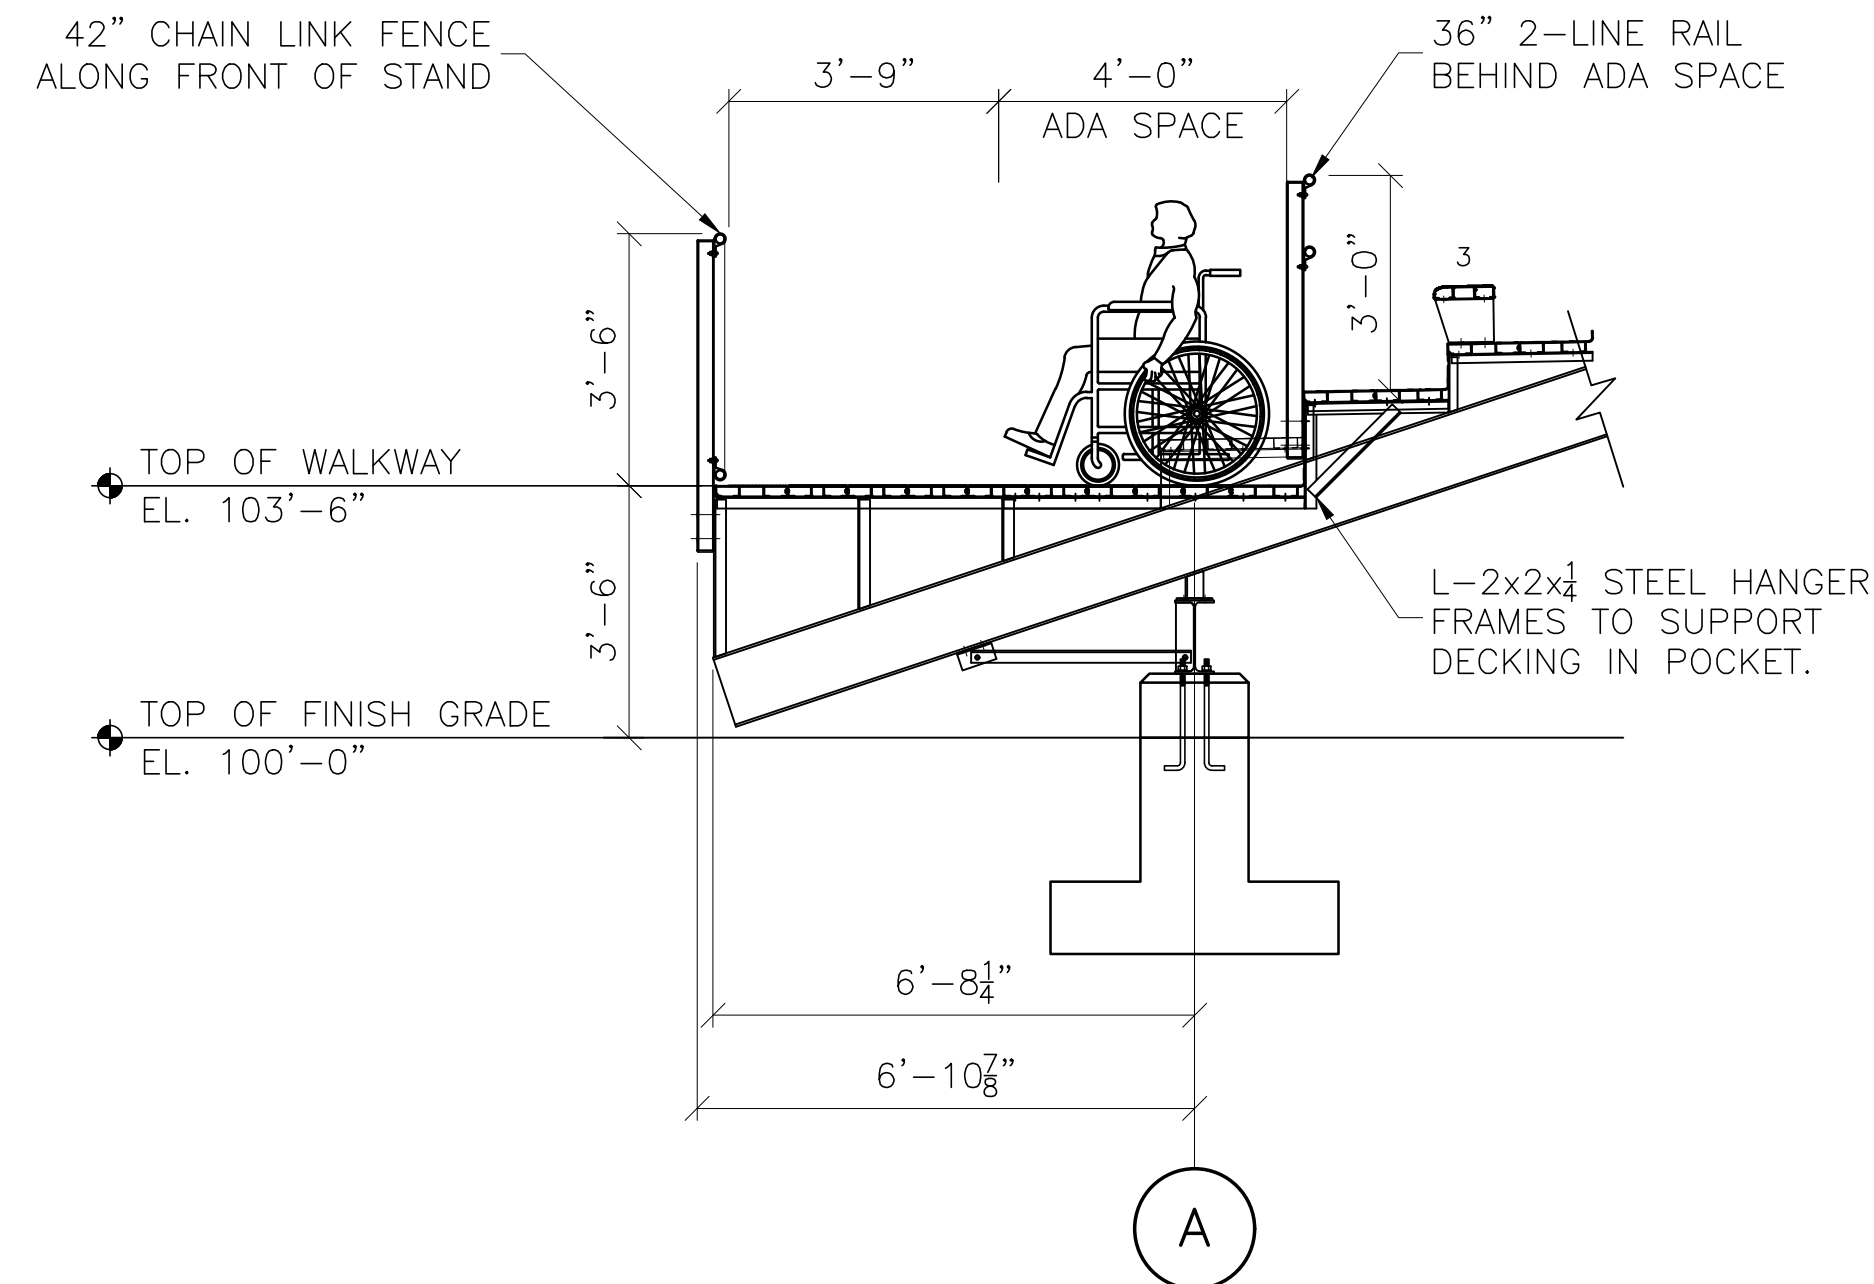

2 SECTION THRU BLEACHER
AT ADA POCKET

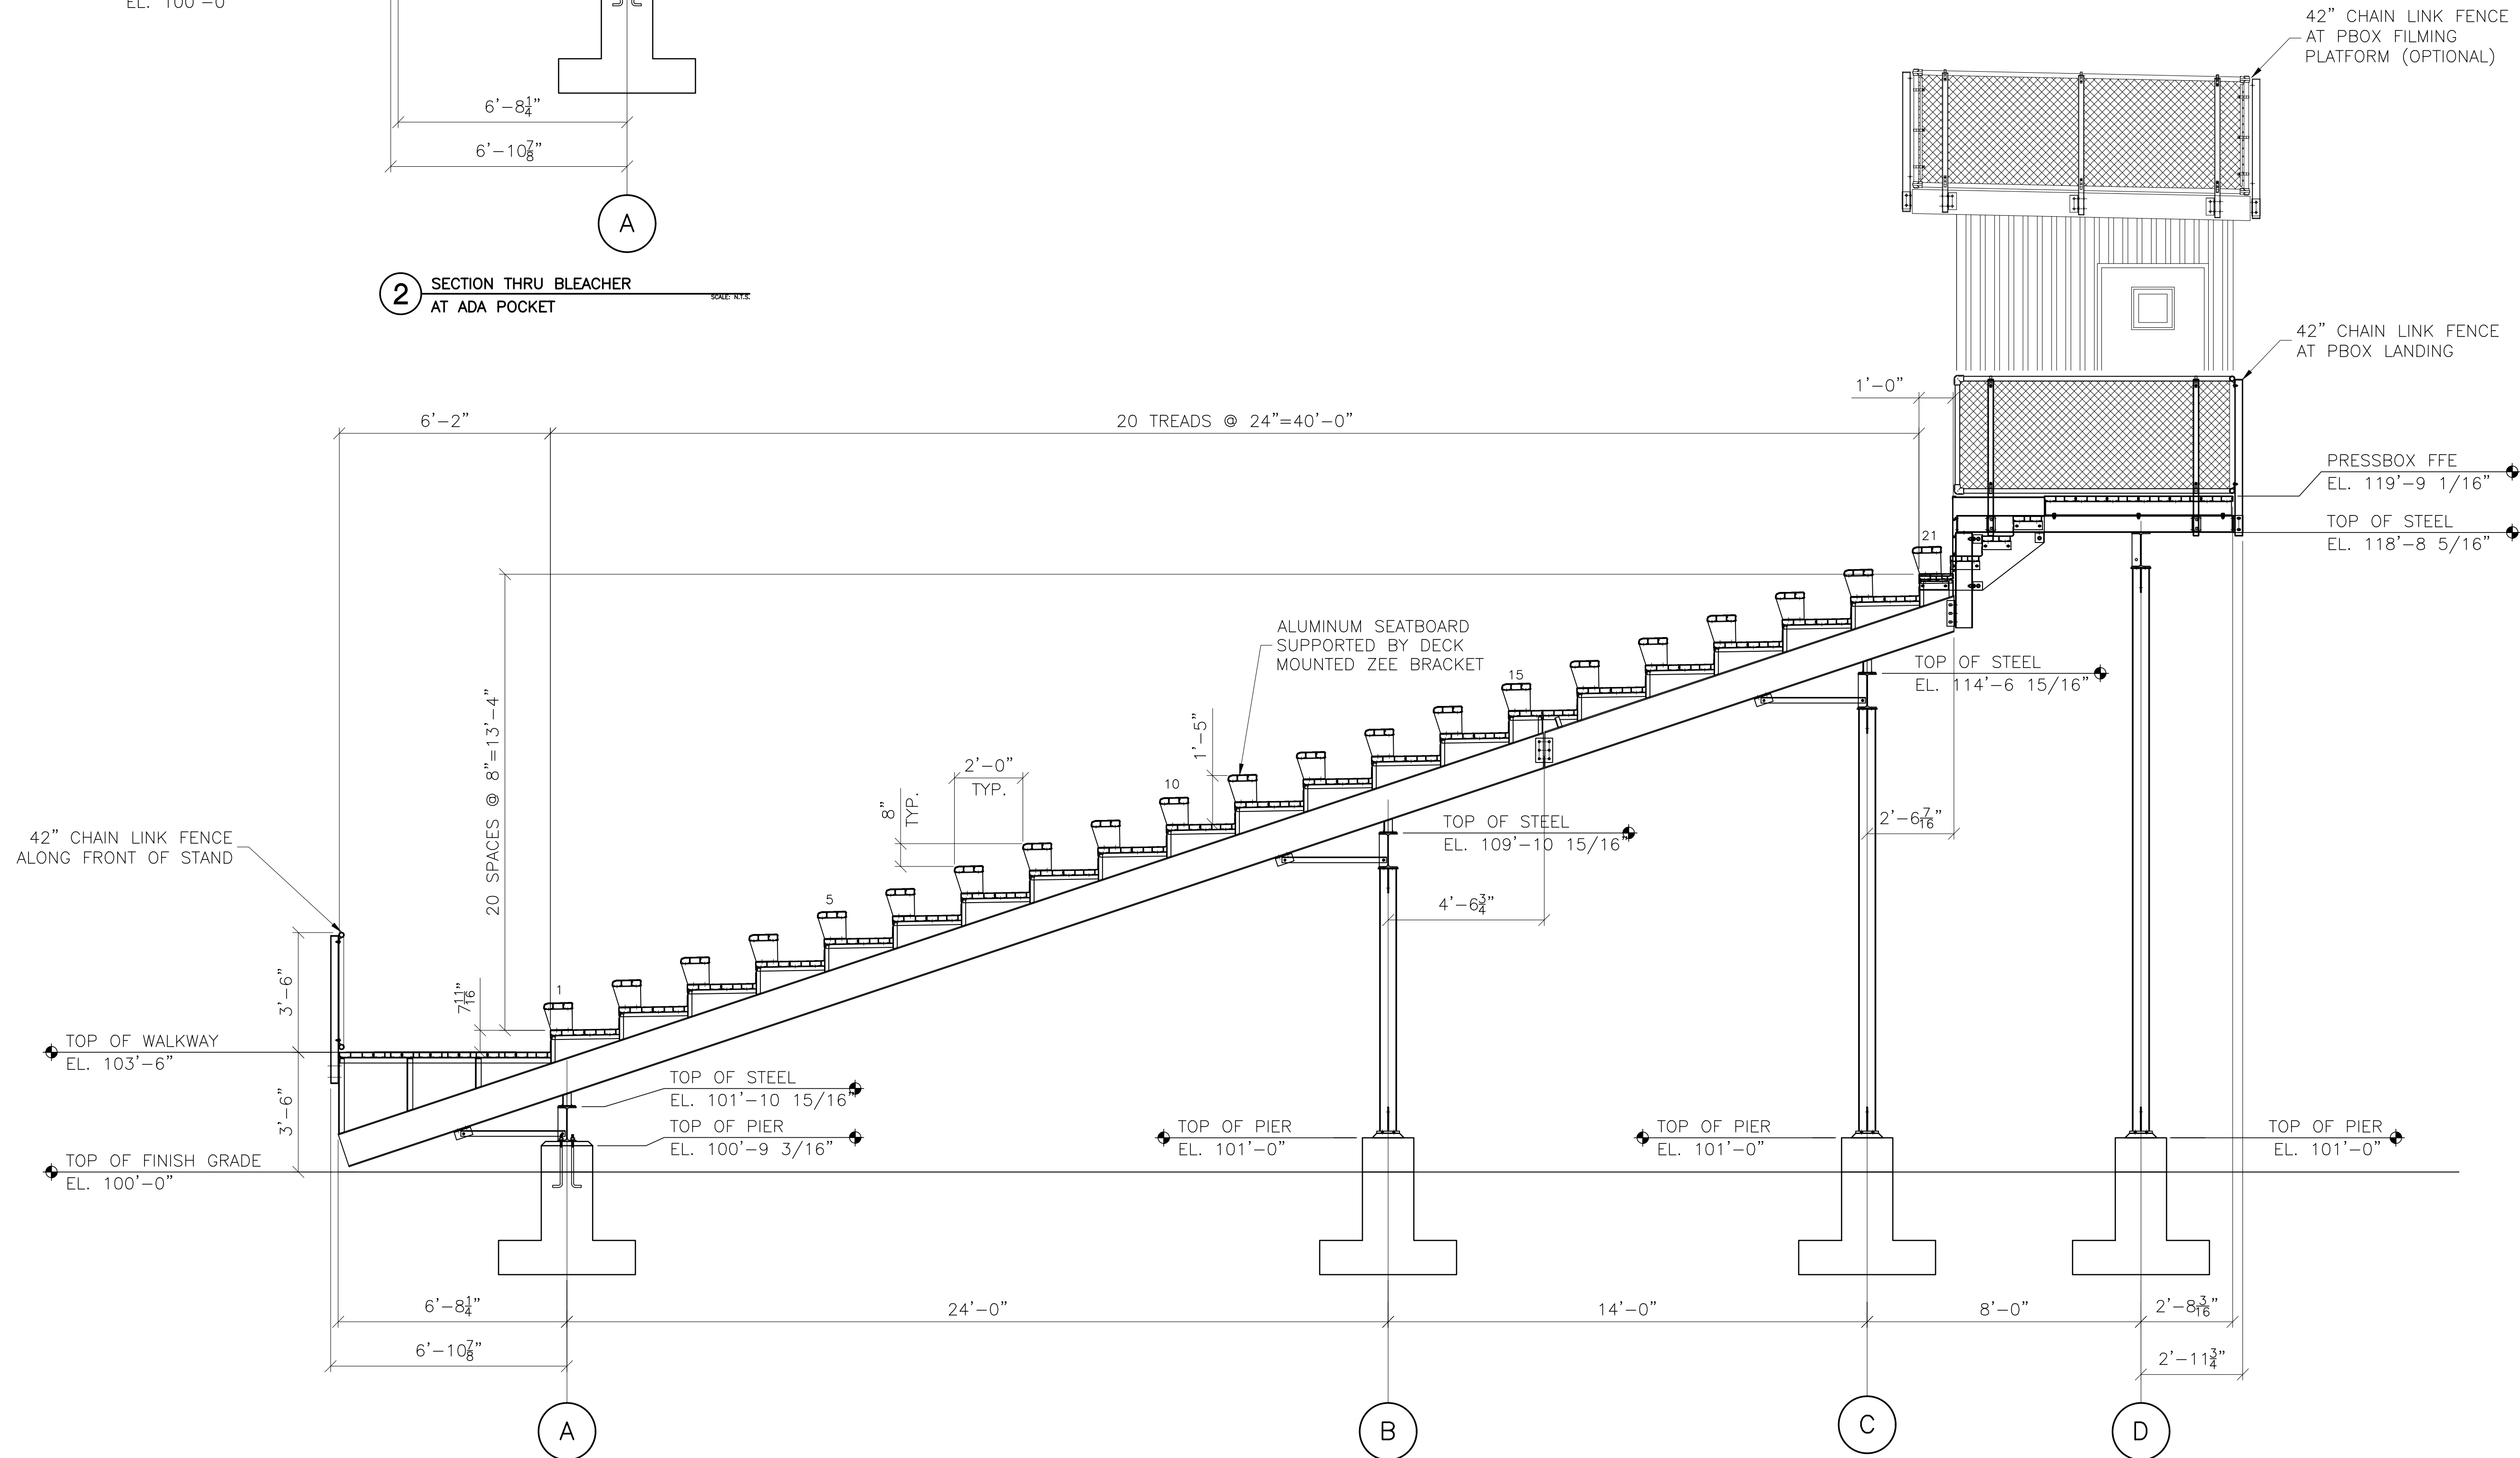

1 SECTION THRU BLEACHER
AT SEATING

PROJECT NAME:

JAB

**DANT CLAYTON
CORPORATION**
1500 Bernheim Lane
Louisville, KY 40210
Telephone (502) 634-3626
WWW.DANTCLAYTON.COM

REV.	DATE	DESCRIPTION	INITIALS	ECO NUMBER
A				
B				
C				
D				
E				

REV.	DATE	DESCRIPTION	INITIALS	ECO NUMBER
A				
B				
C				
D				
E				

REV.	DATE	DESCRIPTION	INITIALS	ECO NUMBER
A				
B				
C				
D				
E				

REV.	DATE	DESCRIPTION	INITIALS	ECO NUMBER
A				
B				
C				
D				
E				

SHEET NUMBER

5-1

PART NUMBER

0272507

